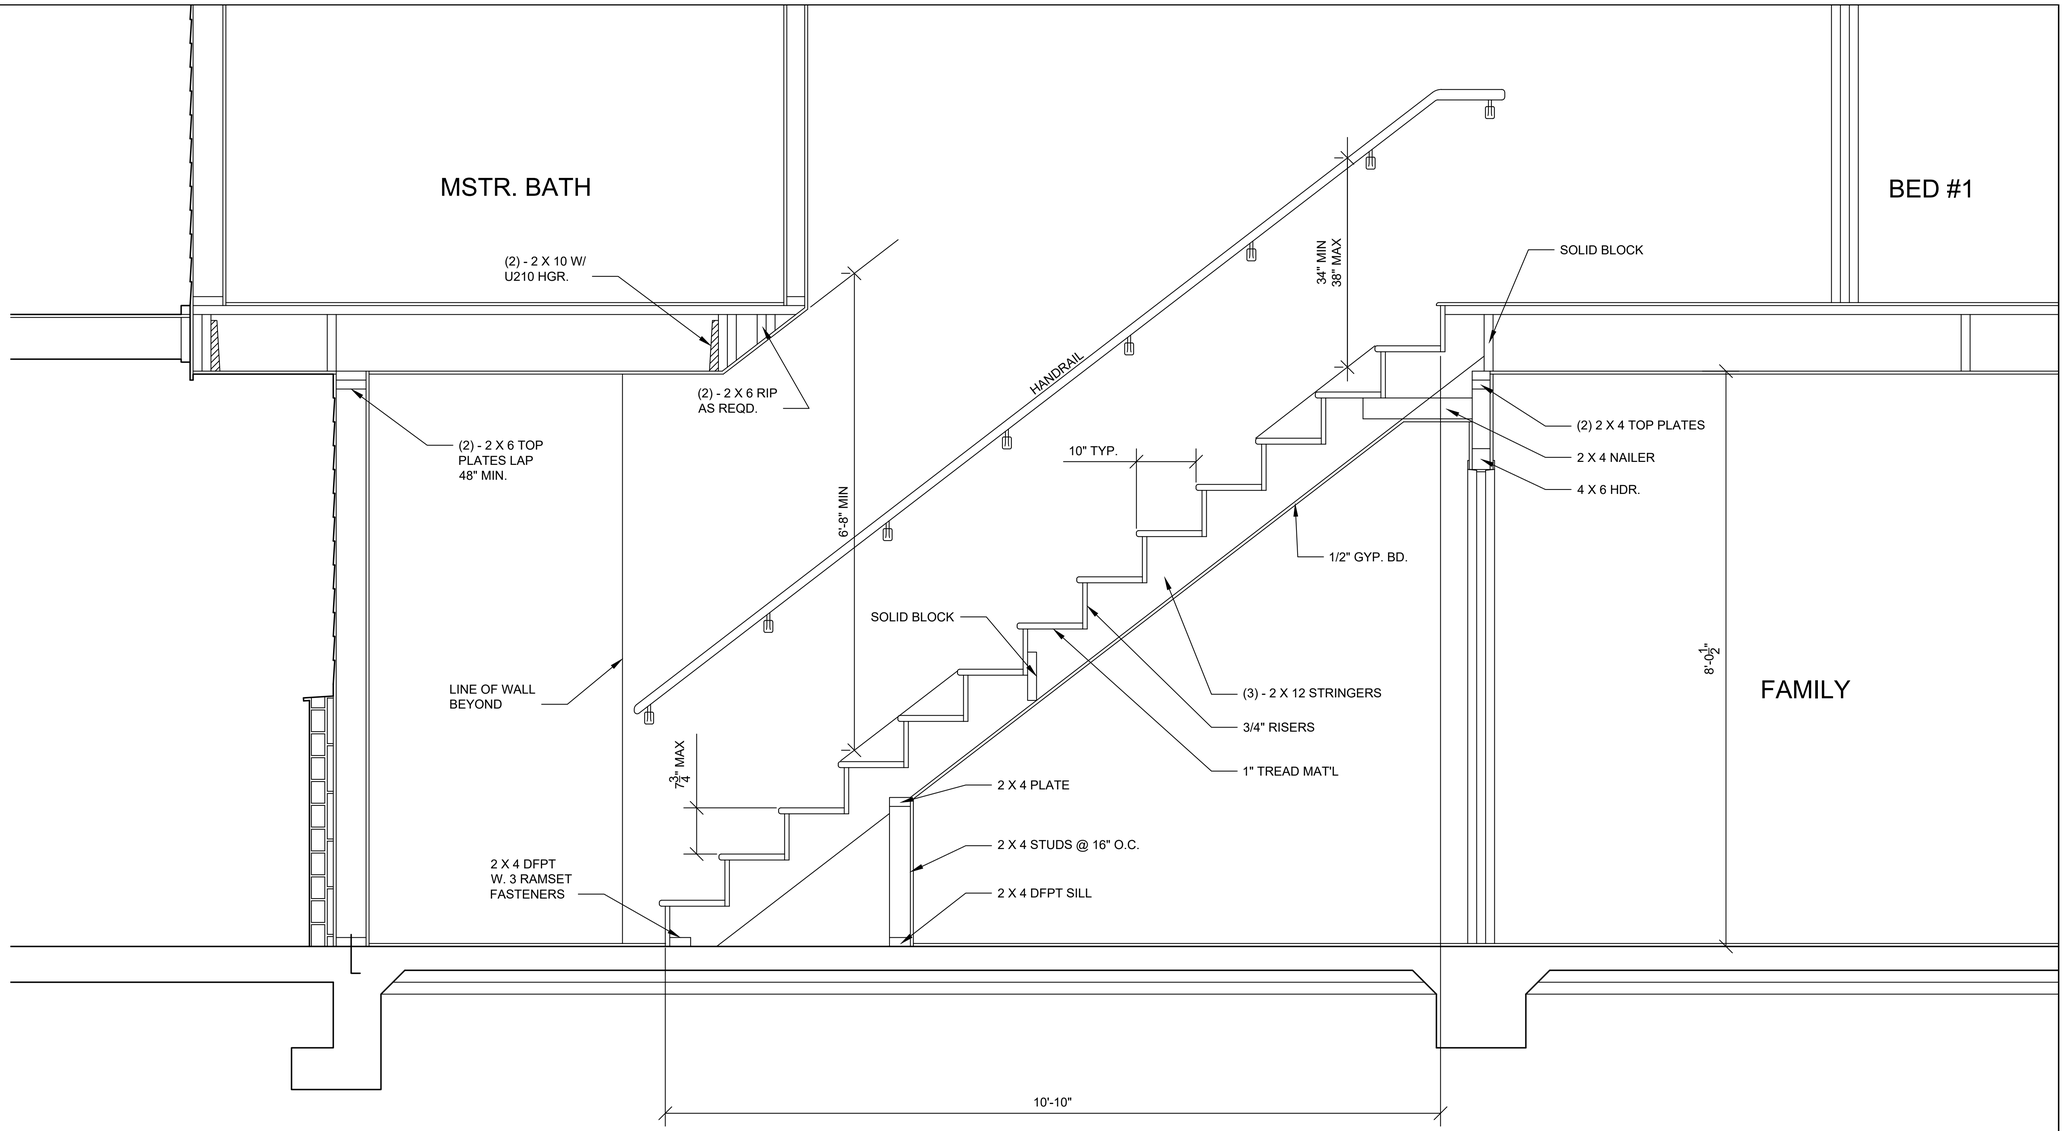

STAIR SECTION

SCALE: 1" = 1'-0"

DI/GECO
MECHANICAL DRAFTING
FIRM

7991 STONE CANYON CIRCLE, CITRUS HEIGHTS, CA 95610
T: 916-765-2496 E: DCEASTMAN3@OUTLOOK.COM

DES 21 RESIDENTIAL HOUSE PROJECT

404 ERROR LANE
NOWHERE, NONEXISTANT

MARK	DATE	DESCRIPTION
2	4-22-19	TRANSFERED TO DI/GECO
		ARCH TITLE BLOCK
1	5-3-18	FINISHED DRAWING SET

ISSUE

PROJECT NO:	512.404
CAD DWG FILE:	..\..\..\SIERRA COLLEGE\DES 21\MY FILES\EAST-DES 21-MAIN PORTFOLIO FILE.DWG
DRAWN BY:	EASTMAN, DANIEL
CHK'D BY:	

COPYRIGHT DI/GECO 2019

SHEET TITLE

STAIR SECTION

A-302