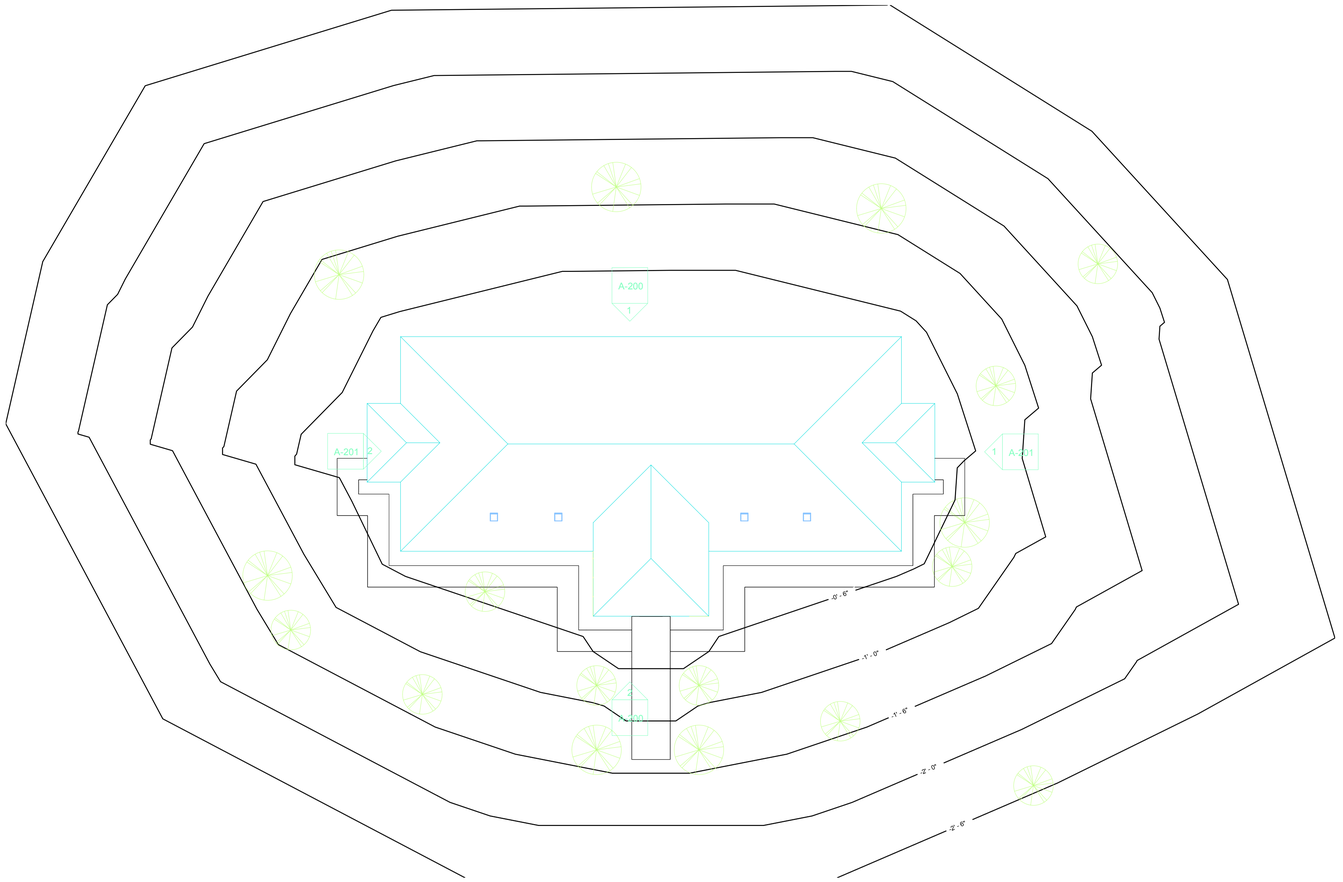

1 SITE PLAN
1" = 20'-0"

SIERRA COLLEGE

www.autodesk.com/revit

Consultant
Address
Address
Phone
Fax
e-mail

Consultant
Address
Address
Phone
Fax
e-mail

Consultant
Address
Address
Phone
Fax
e-mail

Consultant
Address
Address
Phone
Fax
e-mail

Consultant
Address
Address
Phone
Fax
e-mail

No.	Description	Date

OFFICE BUILDING

404 Error Lane

SITE PLAN

Project number	16384-2018
Date	11-26-18
Drawn by	EASTMAN, DANIEL
Checked by	Checker

A-001

Scale 1" = 20'-0"

4/2/2019 1:55:00 PM