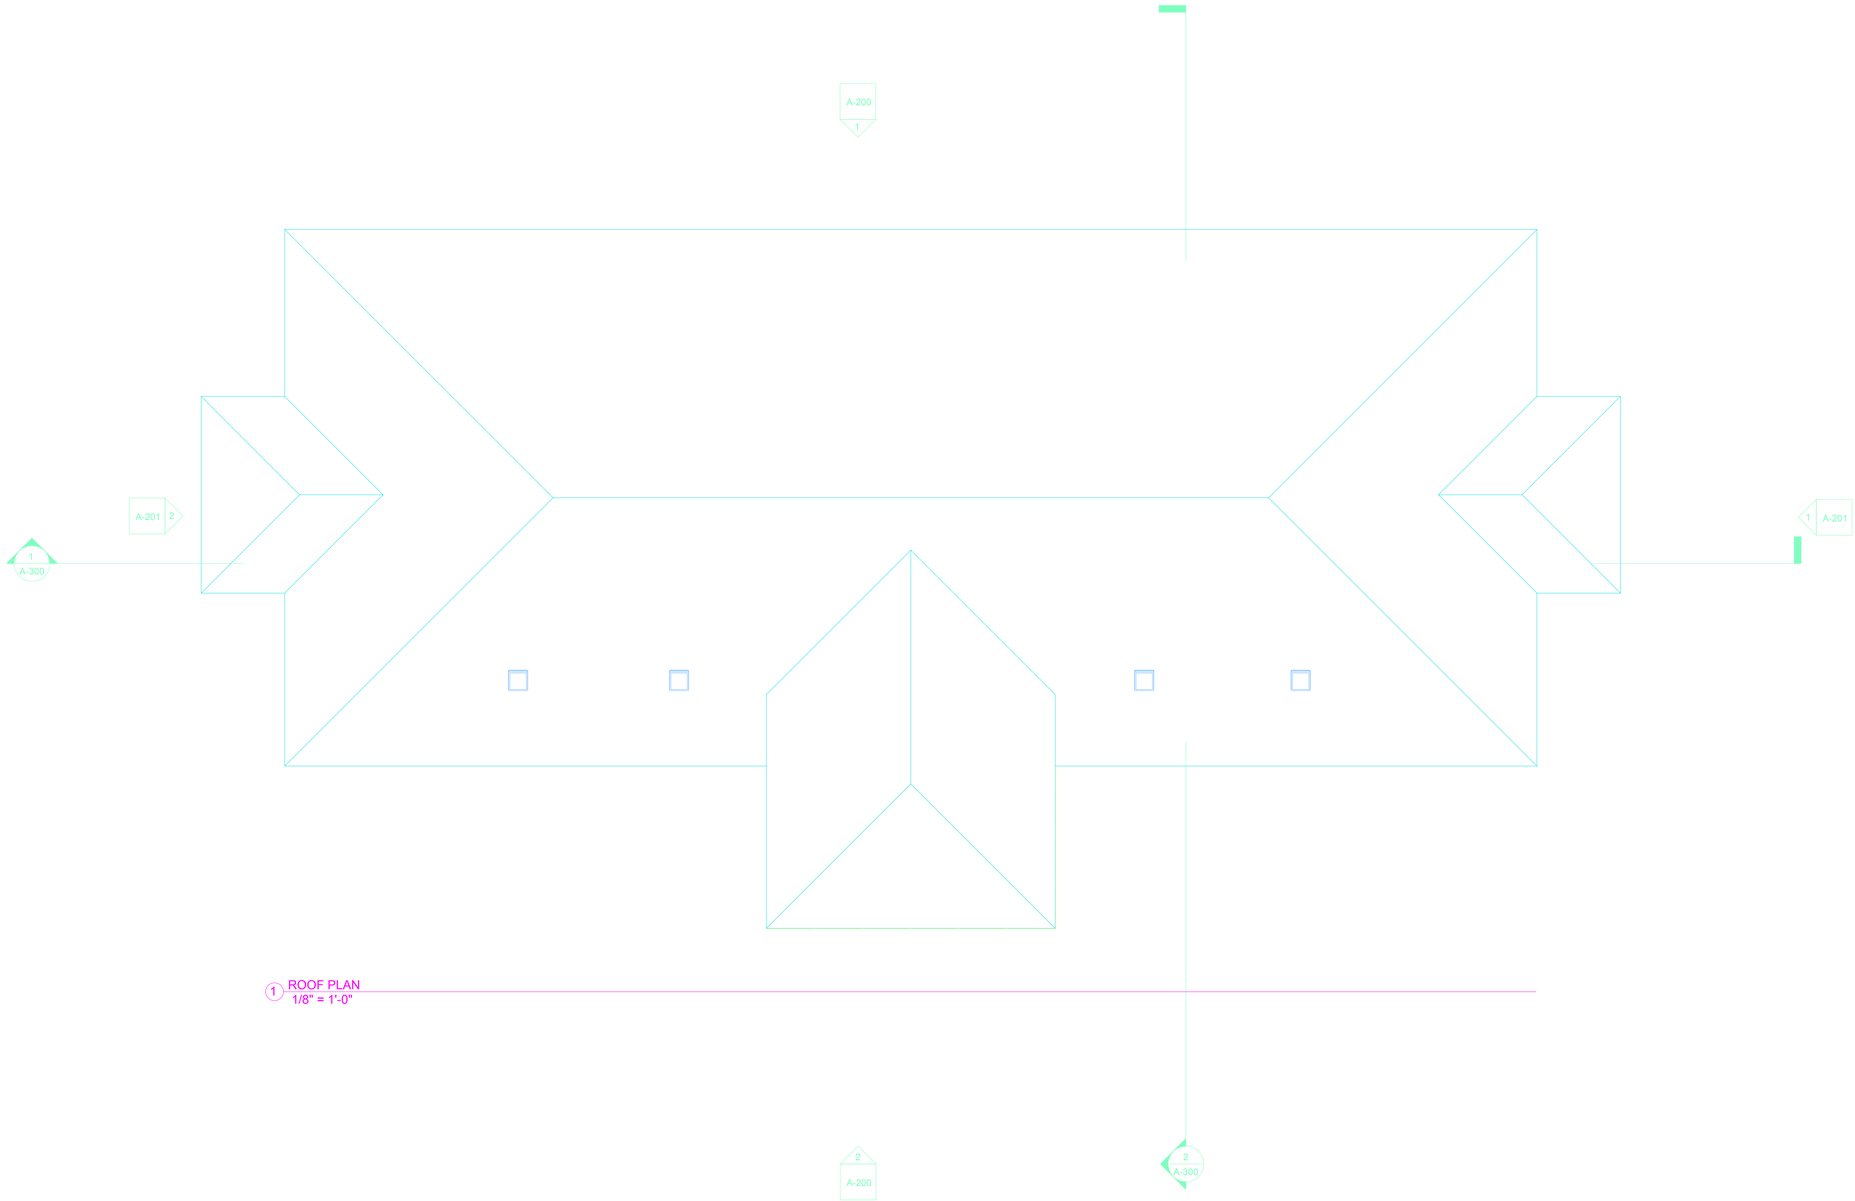

1 ROOF PLAN
1/8" = 1'-0"

SIERRA COLLEGE

www.autodesk.com/revit

Consultant
Address
Address
Phone
Fax
e-mail

Consultant
Address
Address
Phone
Fax
e-mail

Consultant
Address
Address
Phone
Fax
e-mail

Consultant
Address
Address
Phone
Fax
e-mail

Consultant
Address
Address
Phone
Fax
e-mail

No.	Description	Date

OFFICE BUILDING
404 Error Lane
ROOF PLAN

Project number	16384-2018
Date	11-26-18
Drawn by	EASTMAN, D.
Checked by	Checker

A-104

Scale 1/8" = 1'-0"

4/2/2019 1:51:31 PM