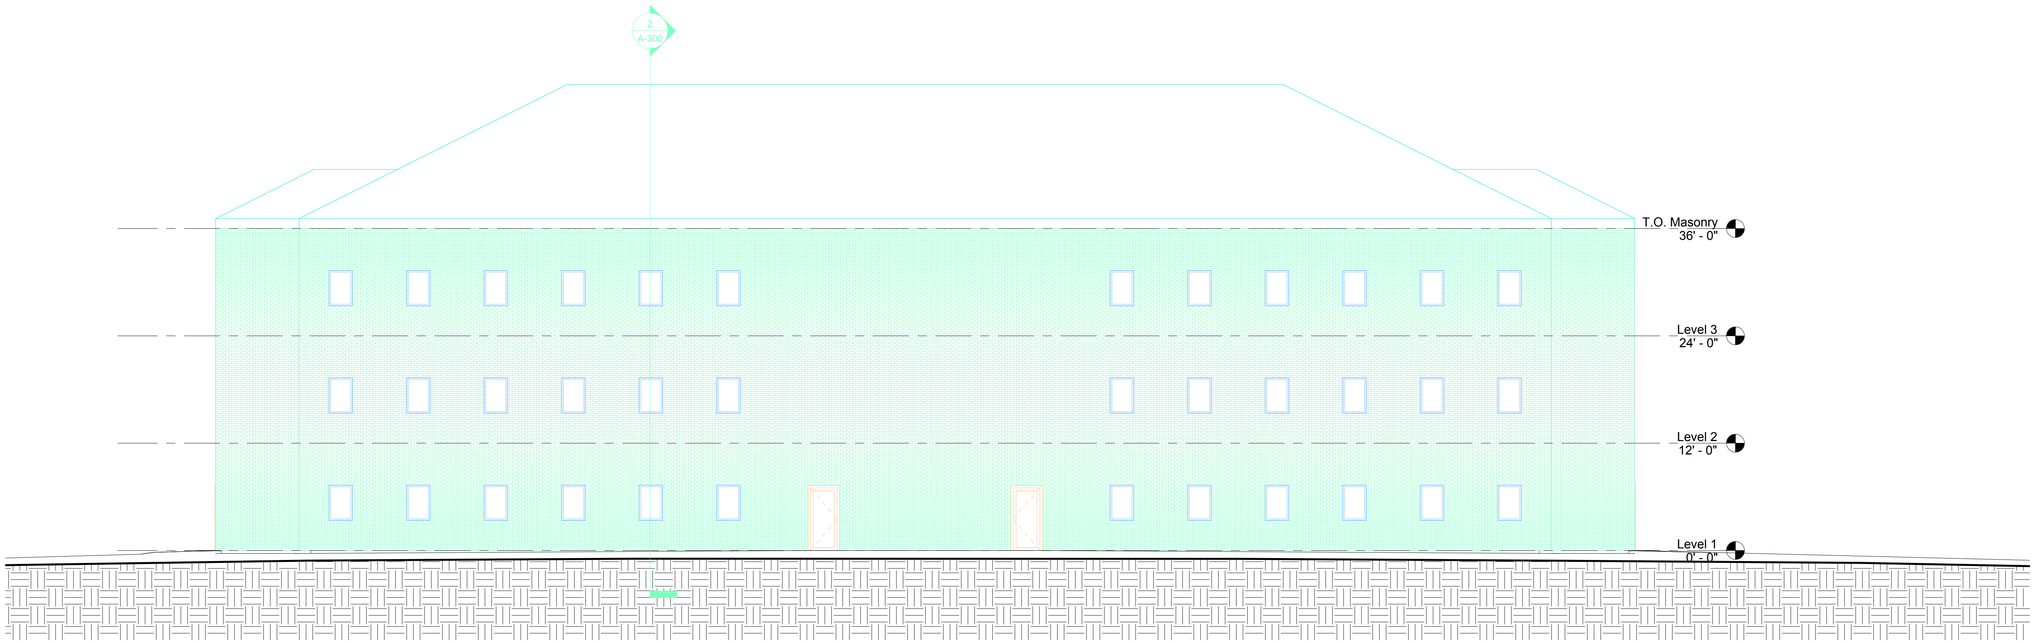

1 NORTH ELEVATION
1/8" = 1'-0"

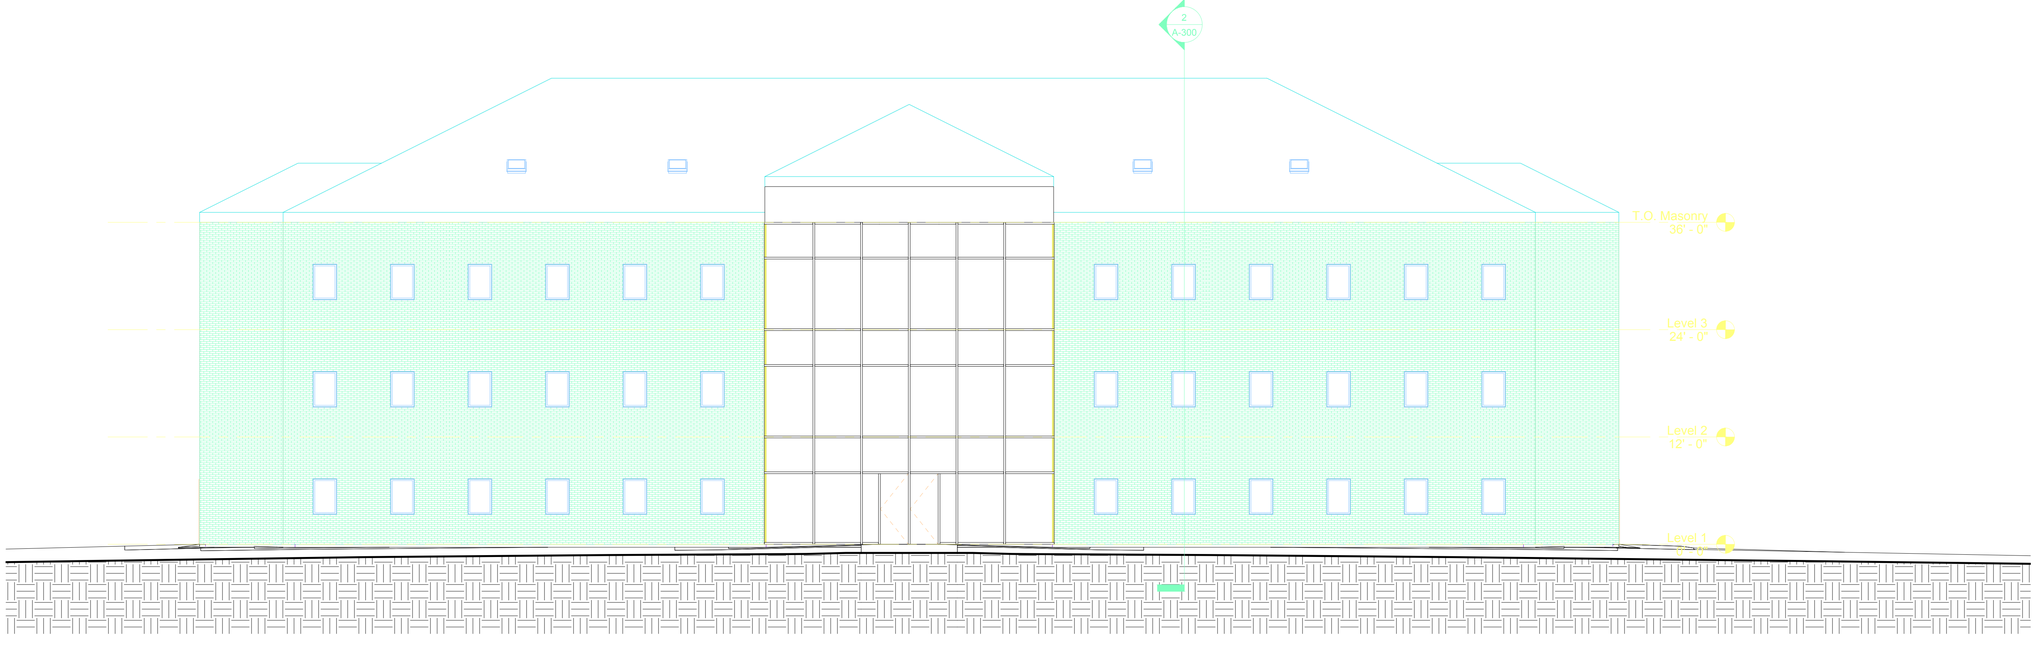

2 SOUTH ELEVATION
1/8" = 1'-0"

SIERRA COLLEGE

www.autodesk.com/revit

Consultant
Address
Address
Phone
Fax
e-mail

Consultant
Address
Address
Phone
Fax
e-mail

Consultant
Address
Address
Phone
Fax
e-mail

Consultant
Address
Address
Phone
Fax
e-mail

Consultant
Address
Address
Phone
Fax
e-mail

No.	Description	Date

OFFICE BUILDING

404 Error Lane

EXTERIOR ELEVATIONS

Project number	16384-2018
Date	11-26-18
Drawn by	EASTMAN, D.
Checked by	Checker

A-200

Scale 1/8" = 1'-0"

4/22/2019 1:52:39 PM